AERODROME GROUND MOVEMENT CHART - ICAO

DISTANCES IN METRES, ALTITUDES, ELEVATIONS AND HEIGHTS IN FEET

AD ELEV 37 FT

ARP
25° 15' 39.8145"N
051° 33' 54.3435"E

D-ATIS AP ID-DOHCAYA
126.45

TWR	118.90
Secondary	118.65
GMC	118.65

DOHA/Doha Intl.

RWY 15/33
WIDTH - 46M
SURFACE - ASPHALT
STRENGTH - PCN 60/F/A/X/T

TAXIWAYS WIDTH & STRENGTH
A - 34M, PCN 60/F/A/X/T
F - 26M, PCN 60/F/A/X/T
P - 33M, PCN 70/F/A/X/T
U - 18M, PCN 40/F/B/X/U
B, E1, E2 & G - 29M, PCN 60/F/A/X/T
B1, C1, D1, D3 & D4 - 29M, PCN 70/F/A/X/U
D2, D2 EAST, V & Z - 23M, PCN 72/F/B/W/T
OTHER TAXIWAYS - 23M, PCN 60/F/A/X/T
ALL TAXIWAYS SURFACE - ASPHALT

APRONS SURFACE & STRENGTH

MAIN APRON	- CONCRETE, PCN 70/R/A/X/T
WESTERN APRON	- CONCRETE, PCN 70/F/A/X/U
EASTERN APRON (1)	- CONCRETE, PCN 70/R/B/W/U
EASTERN APRON (2) (West of TWY D2 East)	- CONCRETE, PCN 68/R/B/W/T
EASTERN APRON (2) (East of TWY D2 East)	- CONCRETE, PCN 72/R/B/W/T
EASTERN APRON (3)	- CONCRETE, PCN 70/R/B/W/U
EASTERN APRON (4)	- CONCRETE, PCN 79/R/A/W/T
EXECUTIVE APRON EXTENSION	- CONCRETE, PCN 63/R/A/X/T
RIZON APRON	- ASPHALT, PCN 40/F/B/X/U
ISOLATED PARKING	- CONCRETE, PCN 68/R/B/W/T

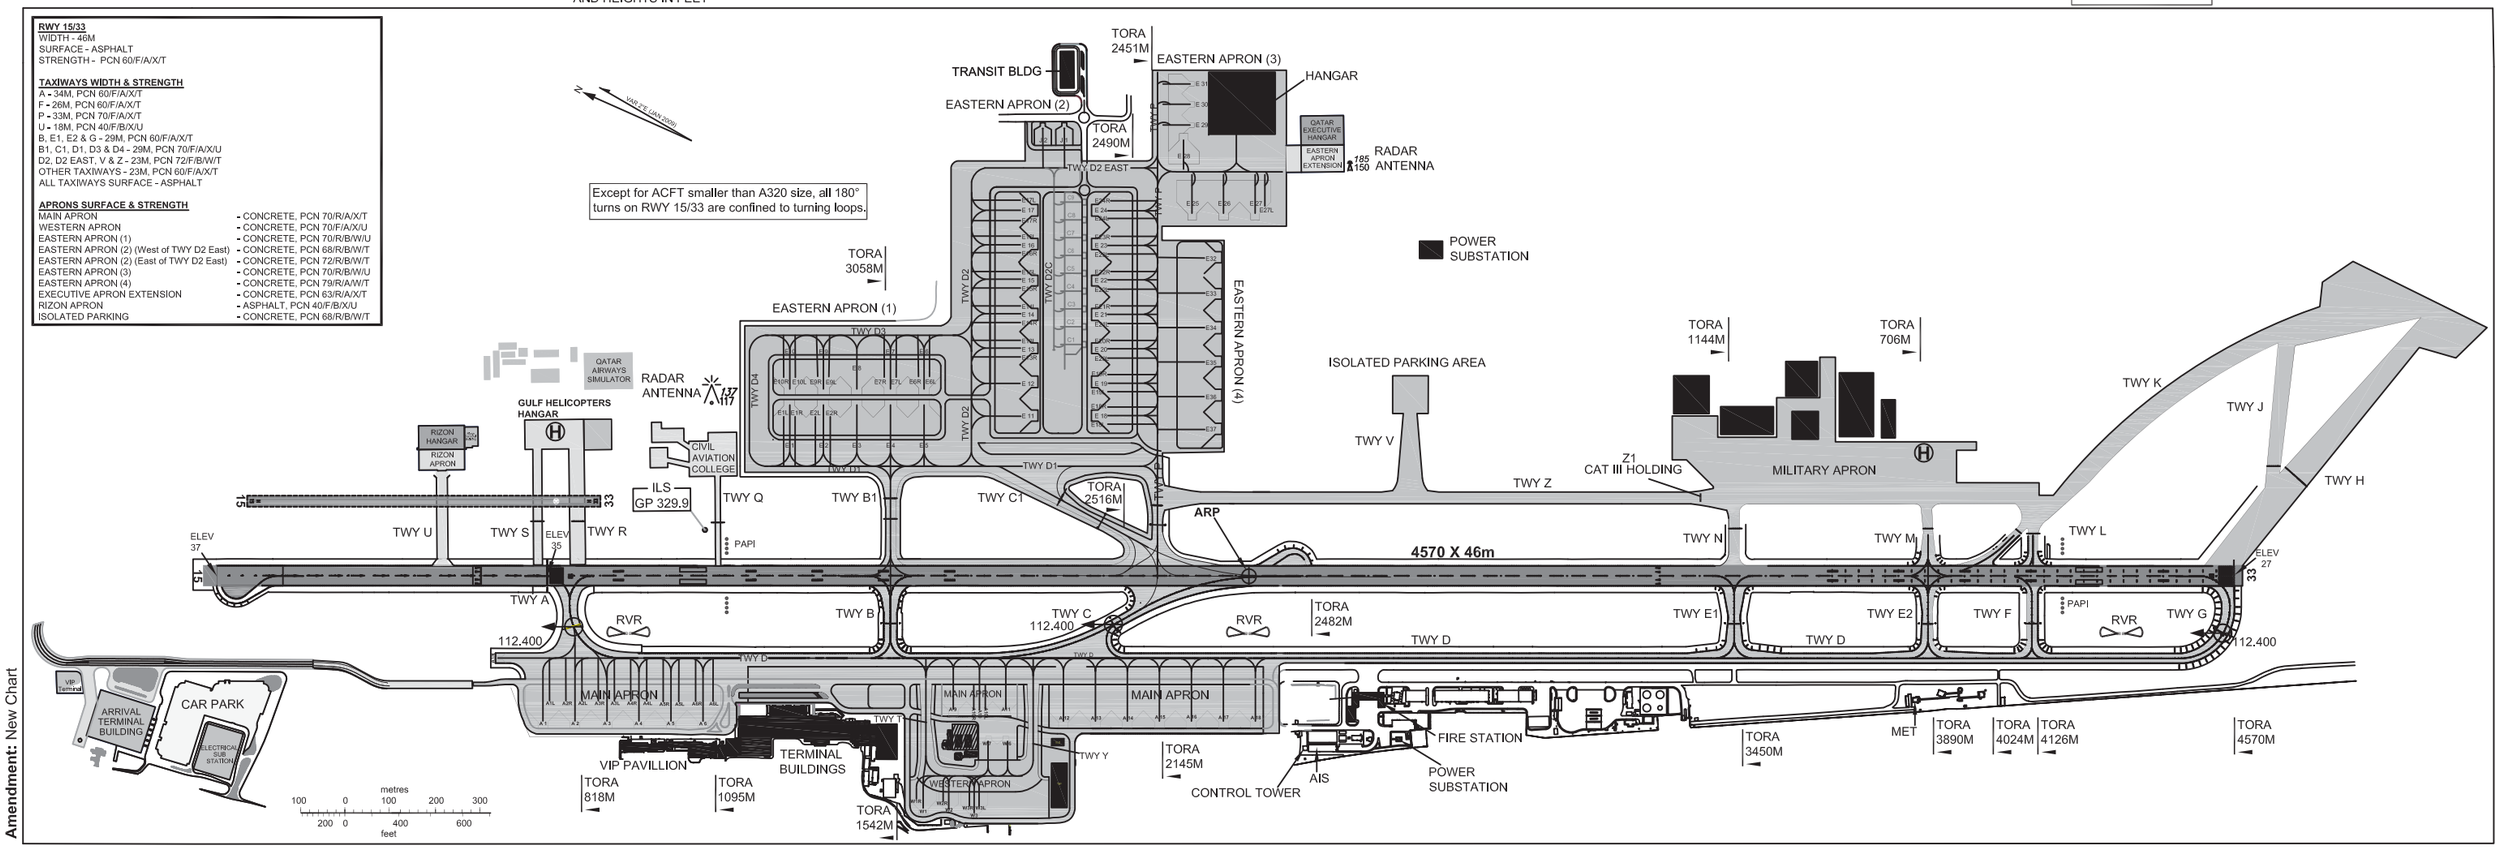

Amendment: New Chart

© QATAR CIVIL AVIATION AUTHORITY