

AERODROME
CHART - ICAO


DISTANCES IN METERS,
ALTITUDES, ELEVATIONS
AND HEIGHTS IN FEET.

ARP
251540N
0513354E


AD ELEV 37 FT

DOHA APP EAST	124.775/120.6	DOHA DIRECTOR	124.05/121.775
DOHA APP WEST	119.725/125.125	DOHA GROUND GMC VEHICLE	121.8
DOHA DIRECTOR EAST	119.4/121.125	DOHA GROUND GMC	121.925
DOHA DIRECTOR WEST	123.875/119.225		
DOHA TOWER	118.9/119.025		


DOHA Intl.
OTBD

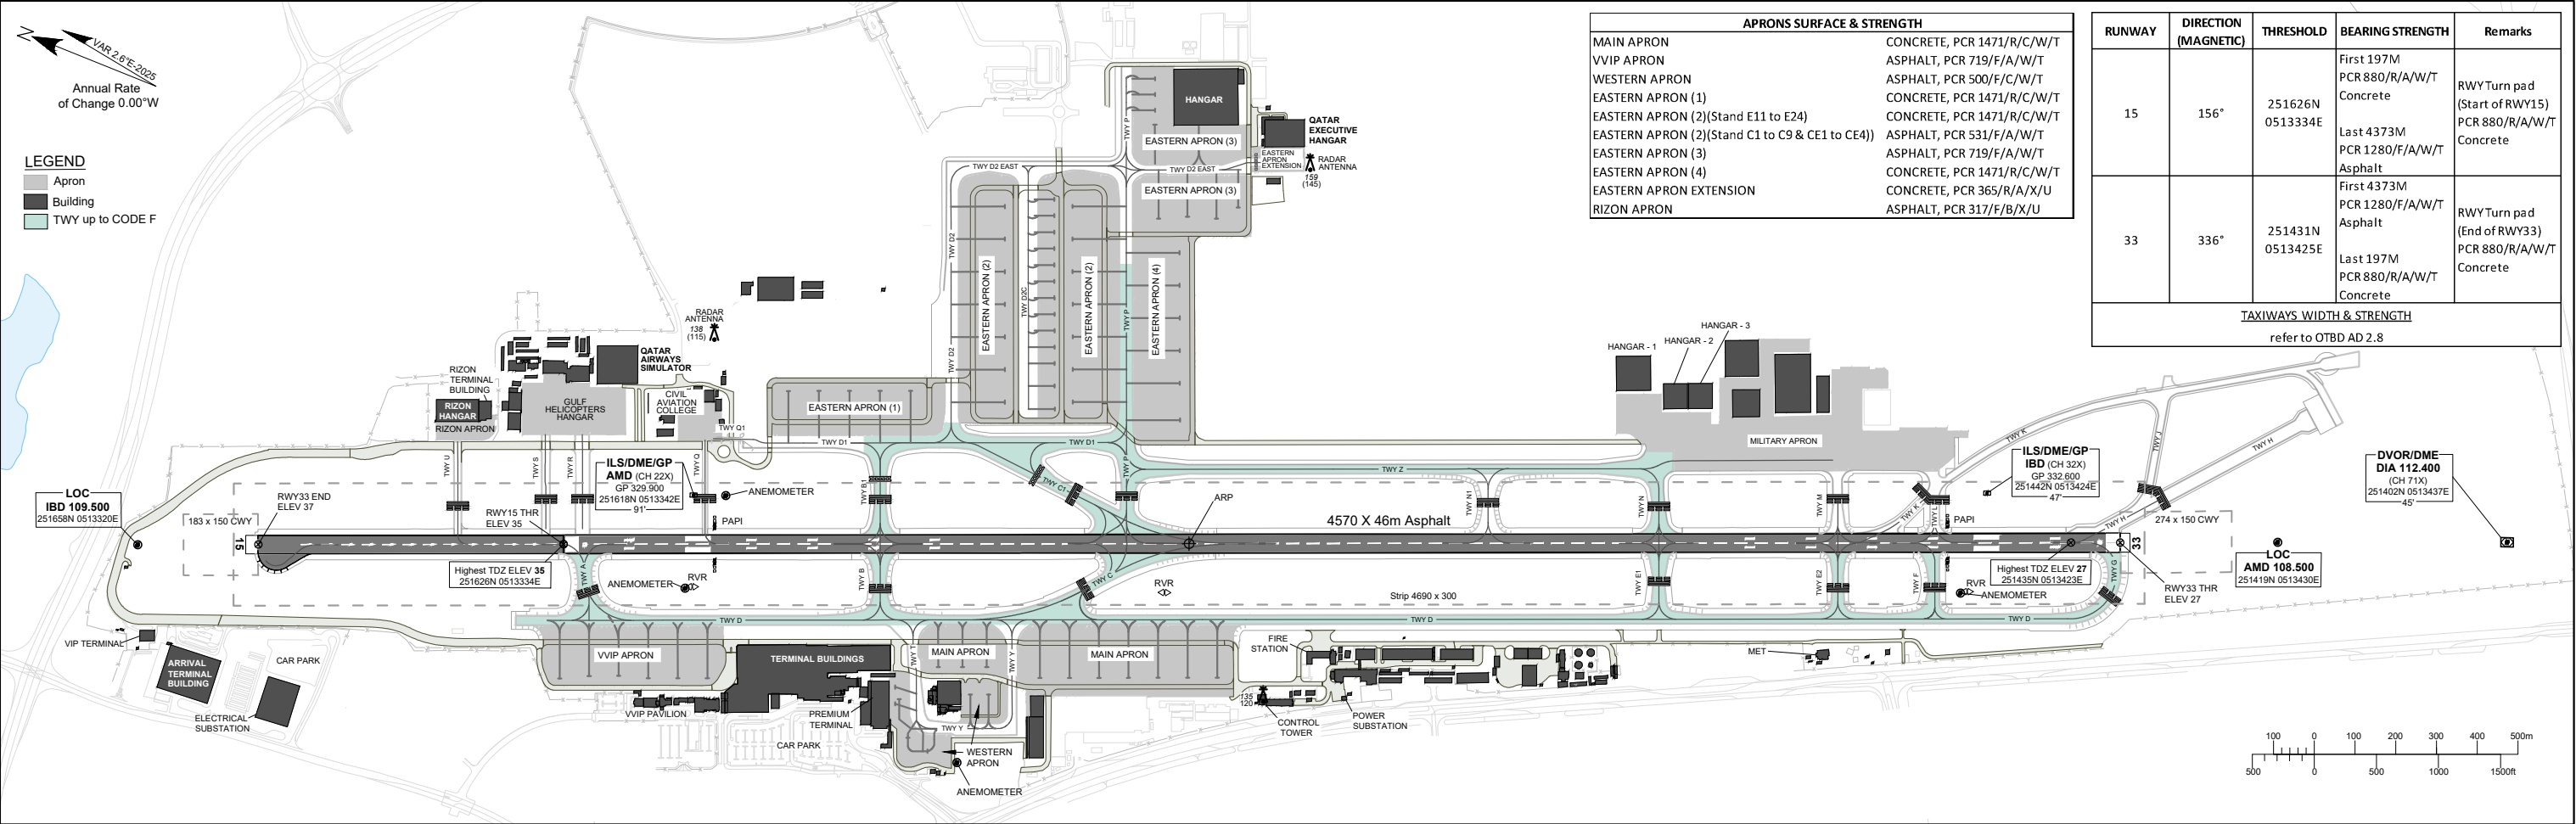


MARKING AIDS RWY 15/33 AND EXIT TWY / TWY CENTERLINE AND EDGE LIGHTING

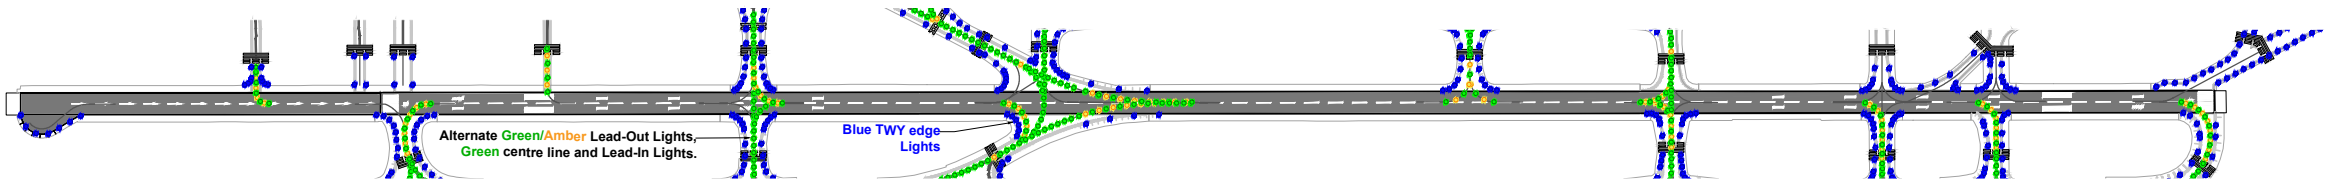

LIGHTING AIDS RWY 15 AND EXIT TWY

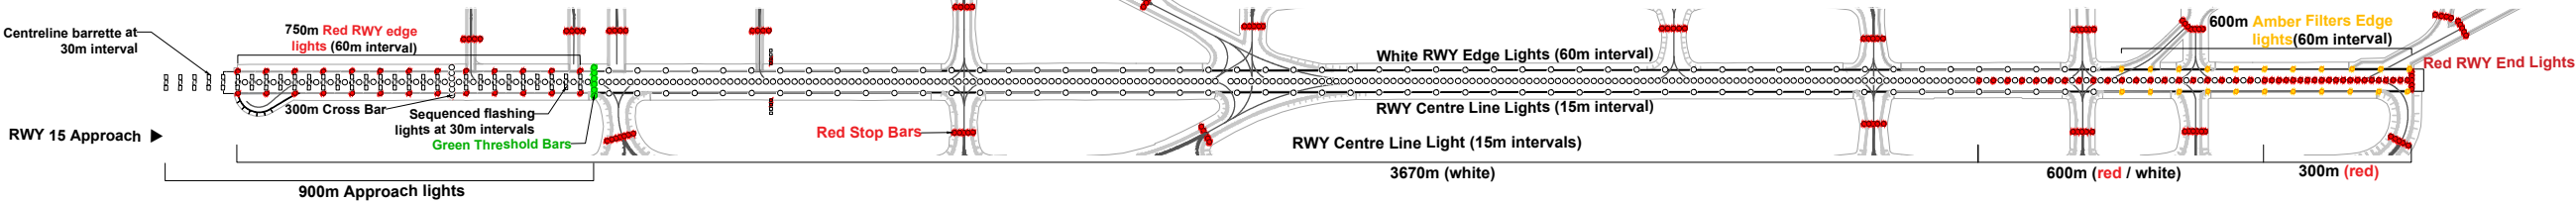

LIGHTING AIDS RWY 33 AND EXIT TWY

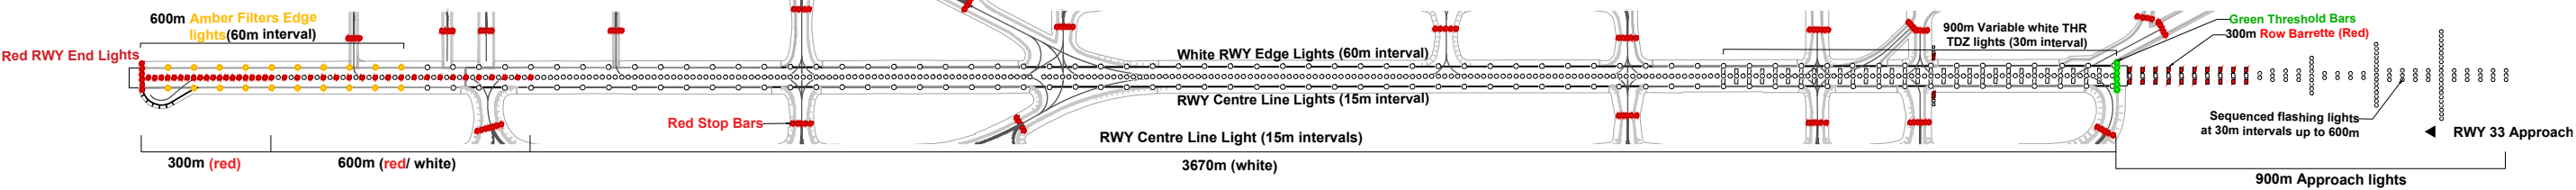

Changes : TWY Q1 inclusion.